AMENDMENTS TABLE (PLAN GRAPHIC ONLY)

VER.	AMENDMENT	AUTHORISED BY	DATE
2	CHANGE WAPC REFERENCE AND ADD NOTIFICATION	N. BARTLETT	29/07/16

SURVEY CARRIED OUT UNDER REGULATION 26A
SPECIAL SURVEY AREA GUIDELINES

SEE SURVEY SHEET(S) FOR SURVEY INFORMATION

INTERESTS AND NOTIFICATIONS

SUBJECT	PURPOSE	STATUTORY REFERENCE	ORIGIN	LAND BURDENED	BENEFIT TO	COMMENTS
	RESTRICTIVE COVENANT	SECTION 136D OF THE T.L.A.	DOC N310082 AND THIS PLAN	ALL LOTS EXCEPT LOT 9061	ALL LOTS EXCEPT LOT 9061	
	NOTIFICATION	SECTION 165 OF THE P. AND D. ACT	DOC N404783	ALL LOTS EXCEPT LOT 9061		BAL RATING

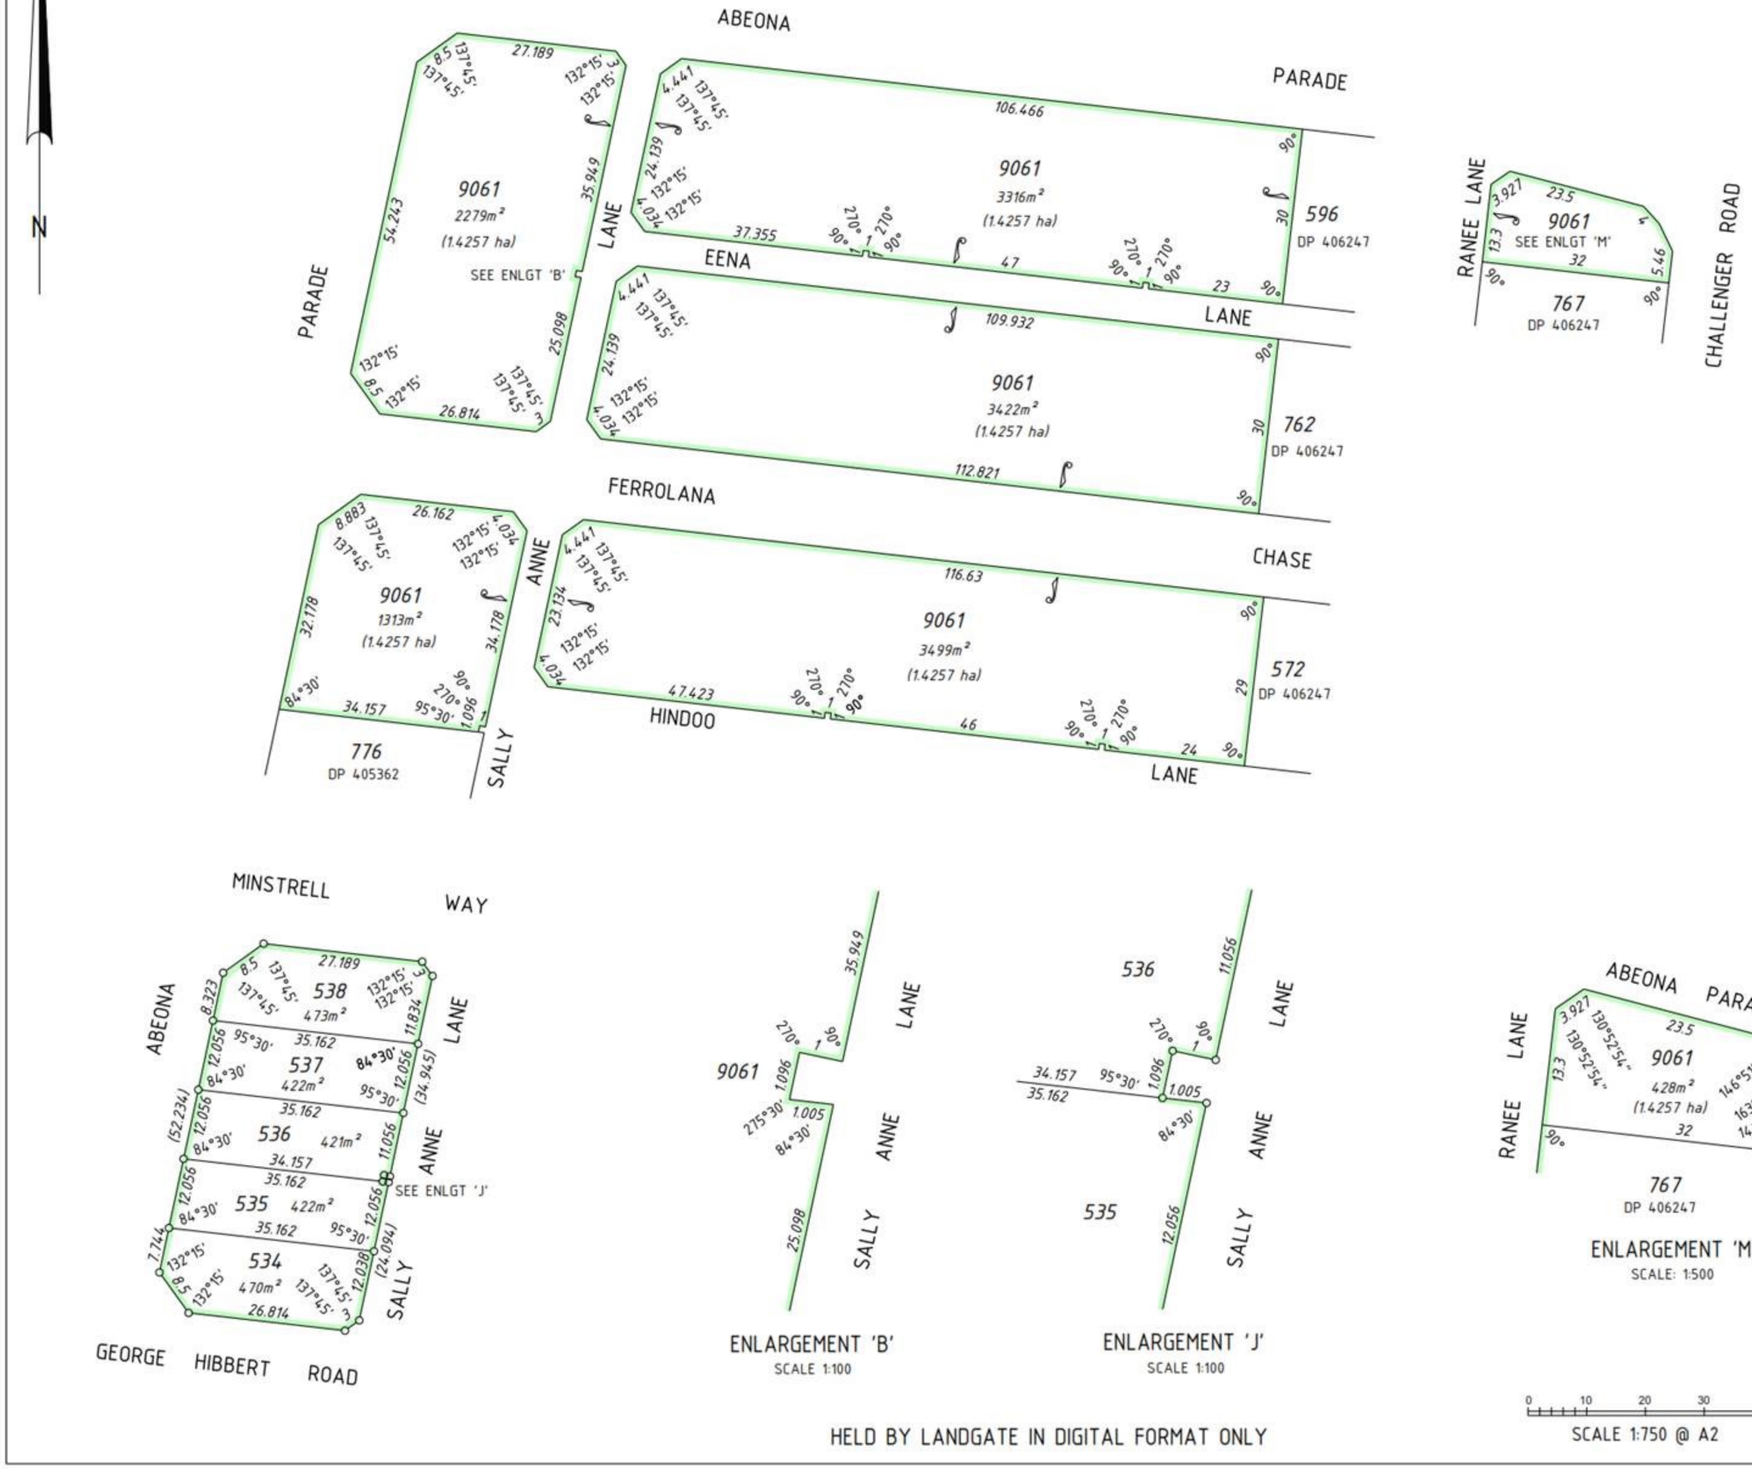

SPECIAL SURVEY AREA SUBDIVISION

HELD BY LANDGATE IN DIGITAL FORMAT ONLY

TYPE FREEHOLD S.S.A. YES

PURPOSE SUBDIVISION

PLAN OF

LOTS 534-538, 9061
& RESTRICTIVE COVENANT

FORMER TENURE LOT 9060 ON DP406247
C/T 2872-399

LOCAL AUTHORITY CITY OF MANDURAH

LOCALITY MADORA BAY

D.O.L. FILE

FIELD RECORD 85250, 85251, 85252
86589, 88595, 110090

SURVEYOR'S CERTIFICATE - REG 54

I, NEIL A. BARTLETT
hereby certify that this plan is accurate and is a correct representation of the -
(a) *survey; and/or
(b) *calculations from measurements recorded in the field records,
[* delete if inapplicable]
undertaken for the purposes of this plan and that it complies with the relevant written law(s) in relation to which it is lodged.

LICENSED SURVEYOR — 20/04/2016 DATE

LODGED

27-APRIL-2016 DATE | $692.00 FEE PAID | 19322210 ASSESS No.

I.S.C.

EXAMINED

RF — 5.8.2016 DATE

WESTERN AUSTRALIAN PLANNING COMMISSION
FILE 153976

Delegated under S.16 P&D Act 2005 — 16-Aug-2016 DATE

IN ORDER FOR DEALINGS

SUBJECT TO Section 165 P & D Act
Section 136D TLA

FOR INSPECTOR OF PLANS AND SURVEYS — 17-Aug-16 DATE

APPROVED REG. 26A (4)

INSPECTOR OF PLANS AND SURVEYS
(S. 18 Licensed Surveyors Act 1909) — DATE

GOVERNMENT OF WESTERN AUSTRALIA

Landgate

FUGRO GEOSPATIAL
19 PROWSE STREET
WEST PERTH W.A. 6005
TEL. (08) 9282 4100
FAX. (08) 9322 1775

PLAN No. 140520-8 (Rev.3)

DEPOSITED PLAN
407939
SHEET 1 OF 1 SHEETS
(PLUS SURVEY SHEET(S))
VERSION 2