AMENDMENTS TABLE (PLAN GRAPHIC ONLY)

VER.	AMENDMENT	AUTHORISED BY	DATE

SURVEY CARRIED OUT UNDER REGULATION 26A

SPECIAL SURVEY AREA GUIDELINES

SEE SURVEY SHEET(S) FOR SURVEY INFORMATION

INTERESTS AND NOTIFICATIONS

SUBJECT	PURPOSE	STATUTORY REFERENCE	ORIGIN	LAND BURDENED	BENEFIT TO	COMMENTS
	MEMORIAL	SECTION 128(2) OF THE WATER SERVICES ACT 2012	THIS PLAN & DOC	LOTS 179-204, 210	WATER CORPORATION	
33a	EASEMENT (DRAINAGE)	SECTION 167 OF THE P & D ACT REG 33(a)	THIS PLAN	LOTS 180, 182, 184, 186, 187, 190, 192, 194, 195, 198, 199, 201, 203, 210	SHIRE OF SERPENTINE-JARRAHDALE	
	RESTRICTIVE COVENANT	SECTION 136D OF THE T.L.A.	THIS PLAN & DOC	LOTS 179-204, 210	LOTS 179-204, 210	
	NOTIFICATION	SECTION 165 OF THE P & D ACT 2005	DOC	LOTS 179-204, 210		PROXIMITY TO TROTTING COMPLEX

TYPE FREEHOLD

PURPOSE SUBDIVISION

PLAN OF

LOTS 179-204,210, 9005, ROADS, EASEMENT AND RESTRICTIVE COVENANT

DISTRICT COCKBURN SOUND

TOWNSITE

FILE

LOCAL AUTHORITY SHIRE OF SERPENTINE-JARRAHDALE

LOCALITY BYFORD

ON INDEX

SEE SMARTPLAN

SSA YES

FORMER TENURE

LOT 9004
DP 400772
C/T 2850-834

FIELD BOOK

100214

SCALE: 1:1500
AT A2 SIZE
ALL DISTANCES ARE IN METRES

0 20 40 60 80

SURVEYOR'S CERTIFICATE - Reg 54

I NEIL A. BARTLETT

hereby certify that this plan is accurate and is a correct representation of the -
(a) * survey; and/or
(b) * calculations from measurements recorded in the field records,
[* delete if inapplicable]
undertaken for the purposes of this plan and that it complies with the relevant written law(s) in relation to which it is lodged.

12/11/2014
Licensed Surveyor Date

SURVEYOR'S CERTIFICATE - Compiled

I

hereby certify that this compiled plan
(a) is a correct and accurate representation of the survey(s) of the subject land; and
(b) is in accordance with the relevant law in relation to which it is lodged.

Licensed Surveyor Date

SURVEY FIRM

FUGRO SPATIAL SOLUTIONS Pty. Ltd.
18 PROWSE STREET
WEST PERTH, W.A., 6005
TEL. (08) 9282 4100
FAX. (08) 9322 1775
LARSEN ROAD BYFORD STAGE 6
PLAN No. 62164609-1 (Rev:0)

LODGED

DATE

FEE PAID

ASSESS No.

TYPE OF VALIDATION

FULL AUDIT

LEGAL COMPONENT

DOCKET

CERTIFIED CORRECT

I.S.C.

F.S.C.

APPROVED BY WESTERN AUSTRALIAN PLANNING COMMISSION

FILE 148270

DELEGATED UNDER S16 P & D ACT 2005

DATE

IN ORDER FOR DEALINGS

SUBJECT TO

FOR INSPECTOR OF PLANS & SURVEYS / AUTHORISED LAND OFFICER DATE

APPROVED REG. 26A(4)

INSPECTOR OF PLANS & SURVEYS / AUTHORISED LAND OFFICER DATE

Landgate
Western Australian Land Information Authority

DEPOSITED PLAN

403852

SHEET 1 OF 3

(PLUS SURVEY SHEET(S))

VERSION 1

FOR HEADING SEE SHEET 1

FOR INTERESTS AND NOTIFICATIONS SEE SHEET 1

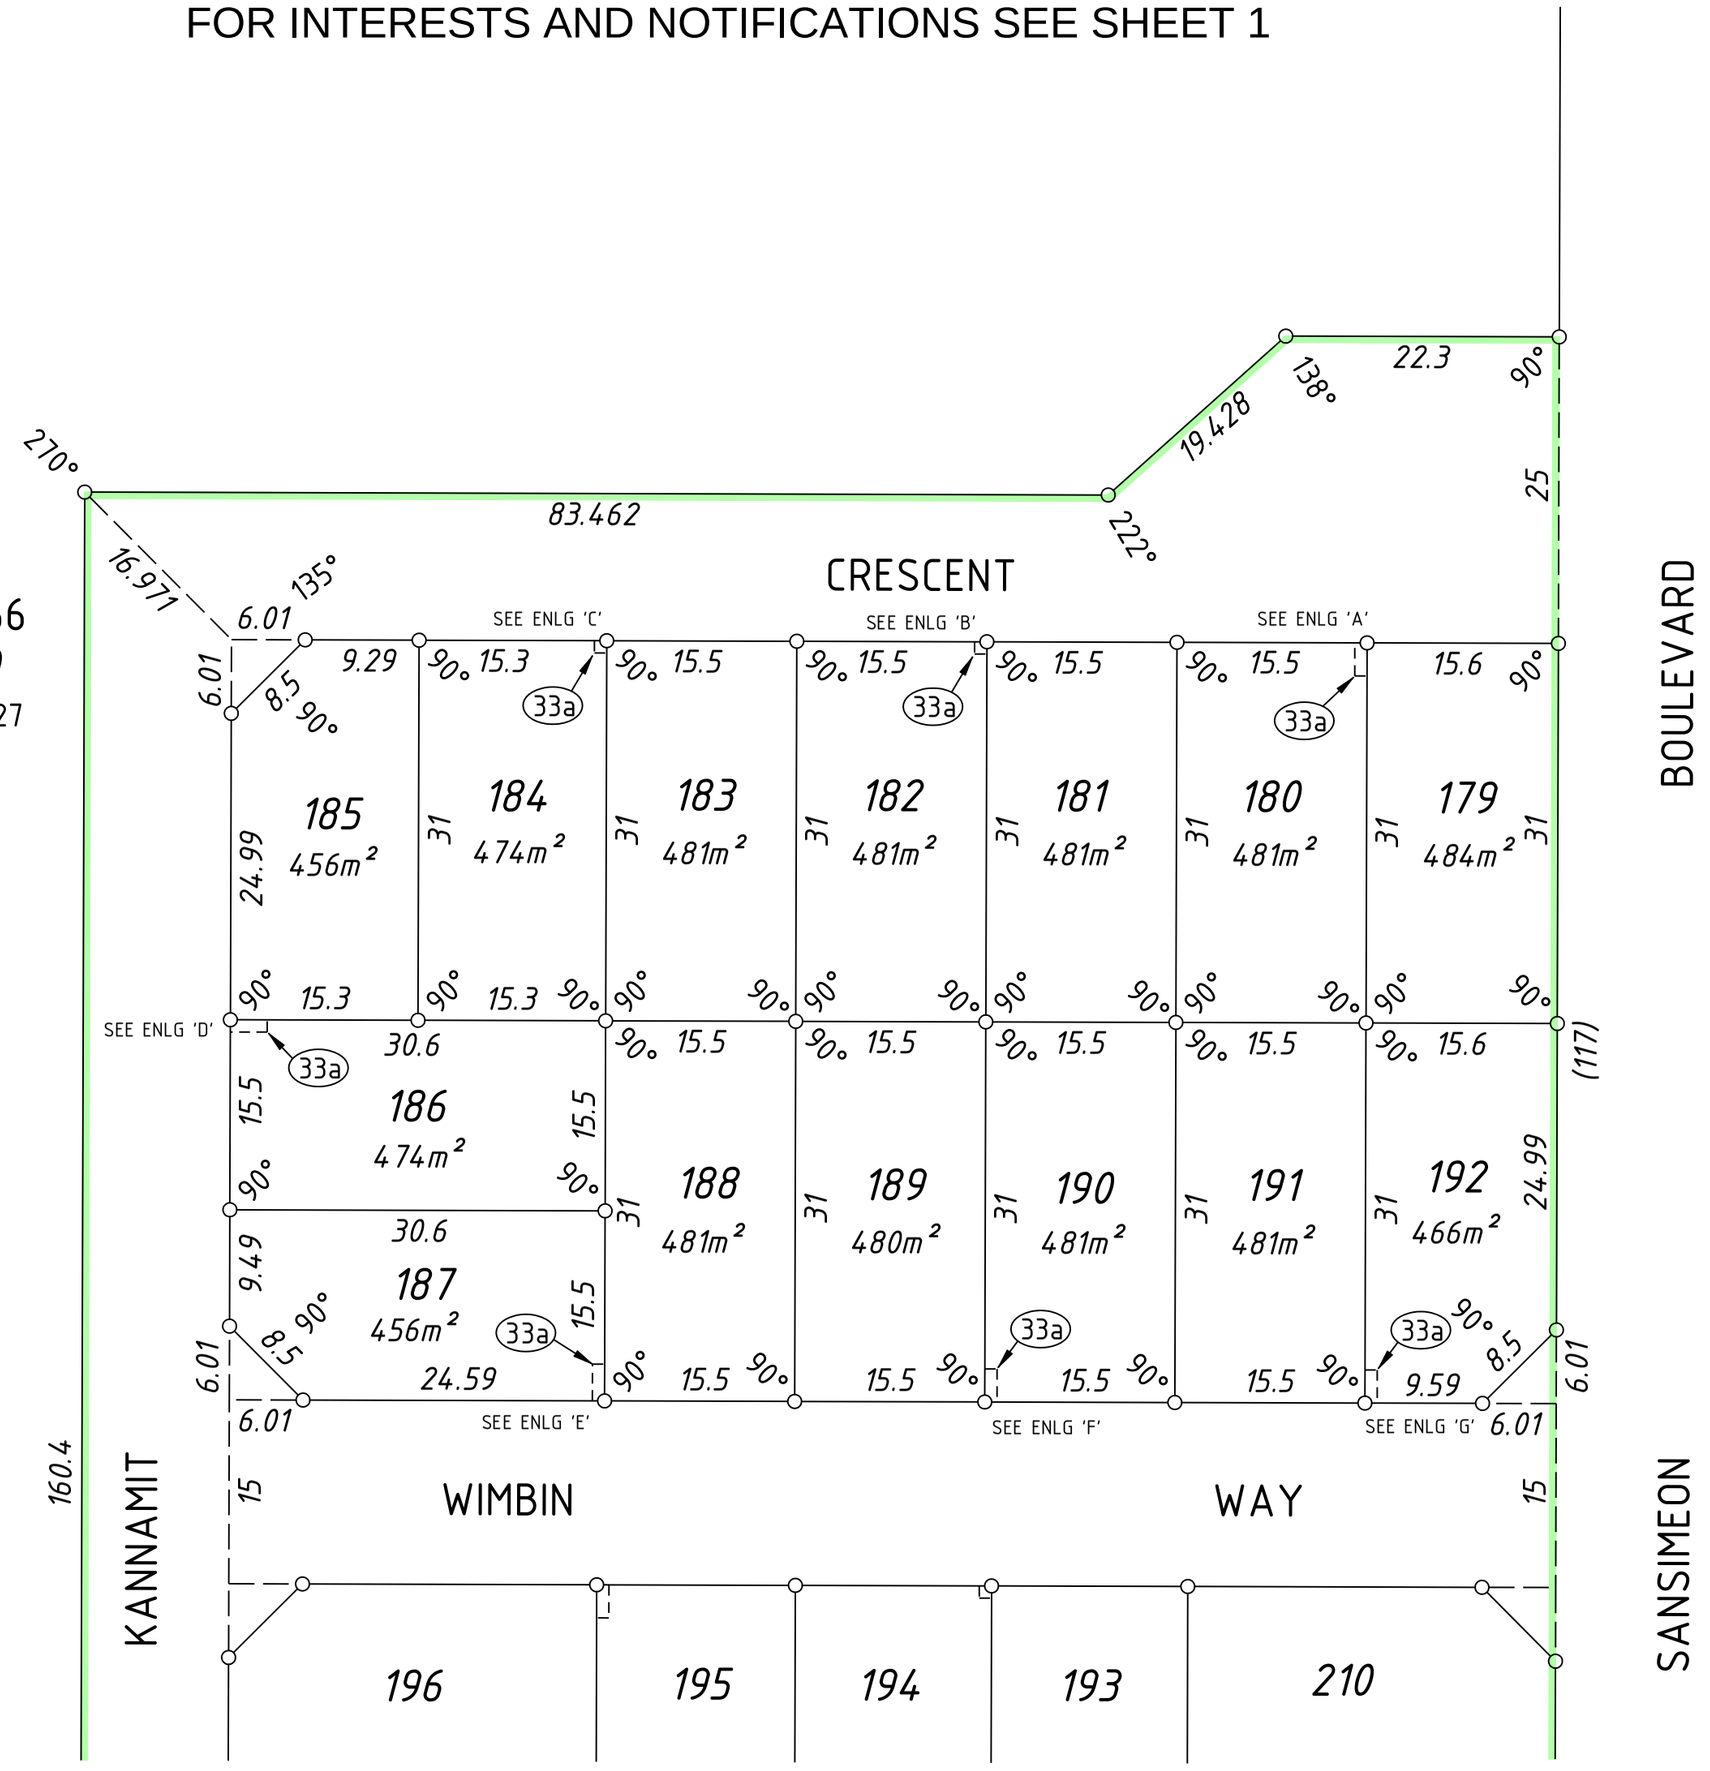

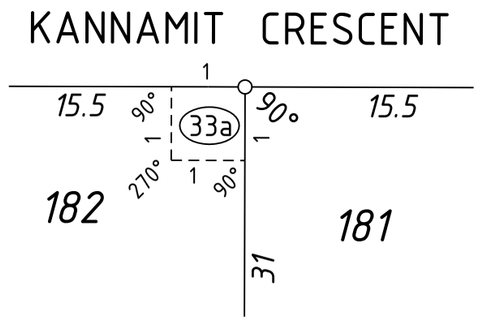

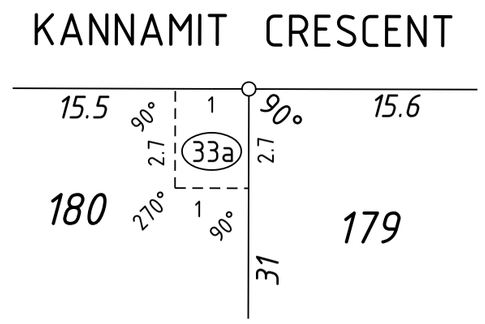

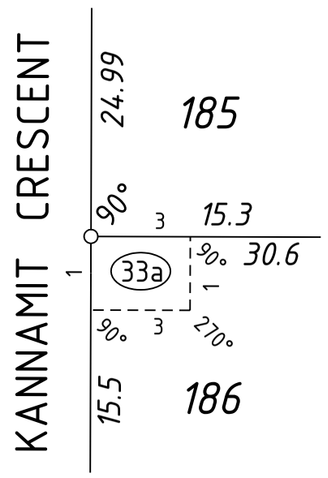

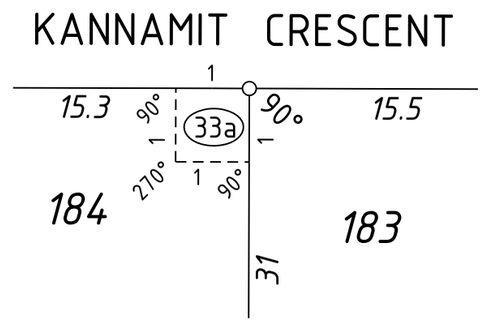

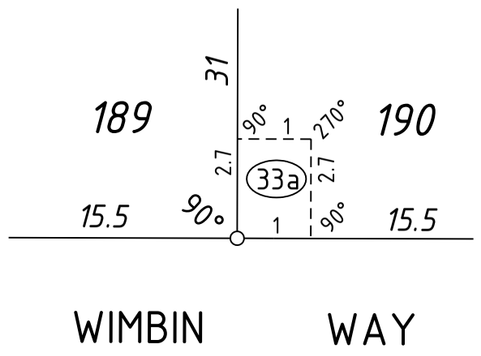

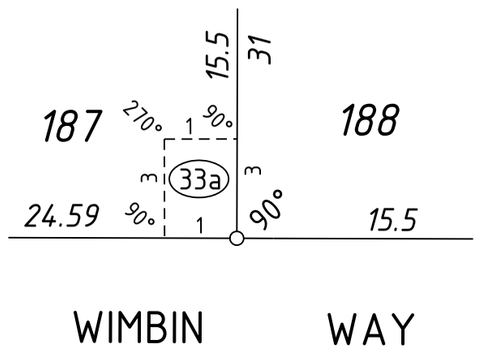

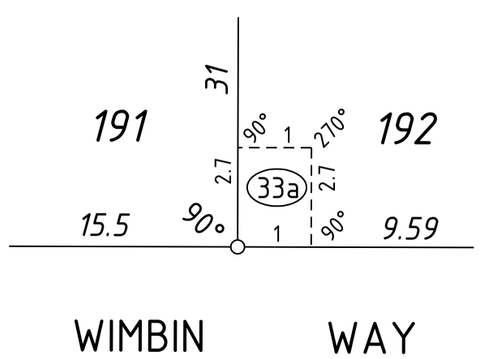

SCALE: 1:500
AT A2 SIZE
ALL DISTANCES ARE IN METRES

0 5 10 15 20 25m

12/11/2014
Licensed Surveyor Date

FUGRO GEOSPATIAL

PLAN No. 62164609-1 (Rev:0)

SHEET 2 OF 3
(PLUS SURVEY SHEET(S))

VERSION 1

Landgate
Western Australian Land Information Authority

DEPOSITED PLAN

403852

FOR HEADING SEE SHEET 1

FOR INTERESTS AND NOTIFICATIONS SEE SHEET 1

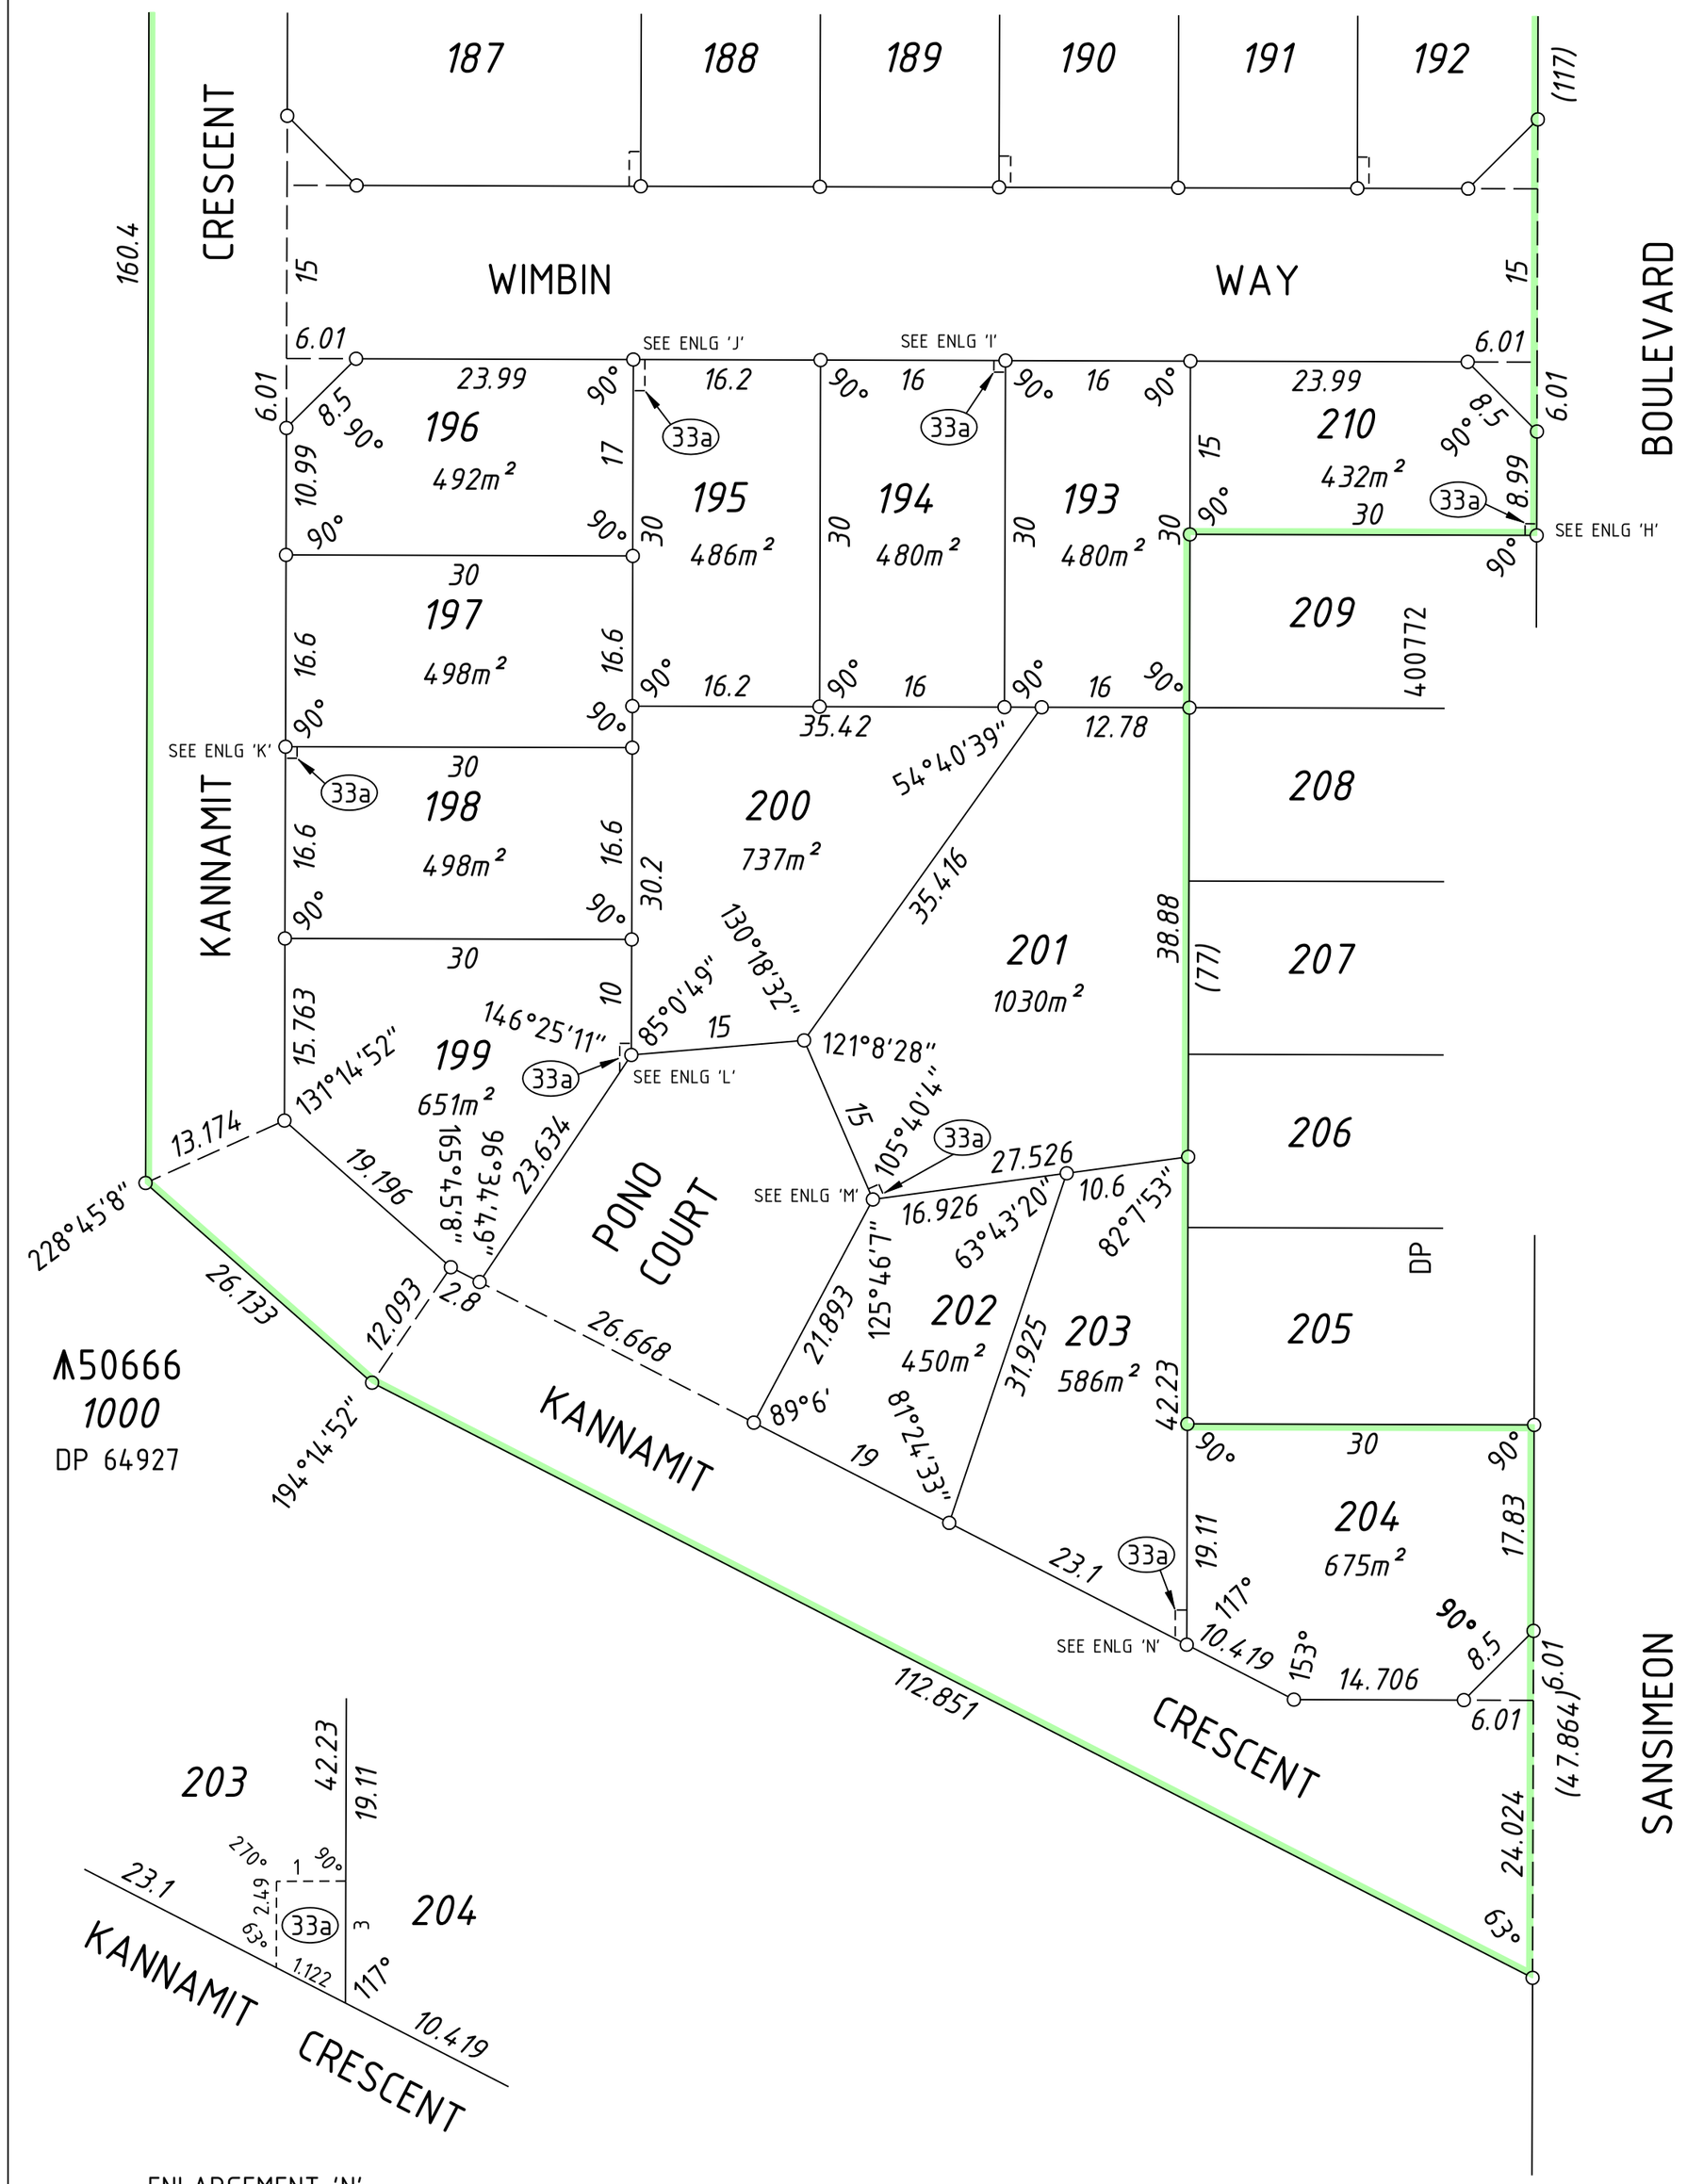

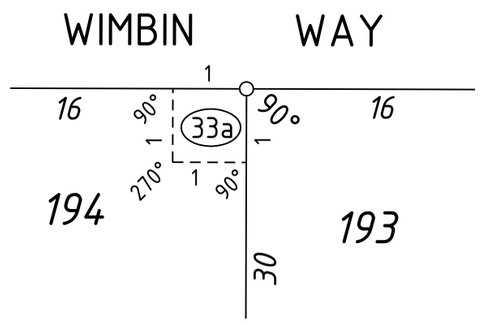

ENLARGEMENT 'I'

NOT TO SCALE

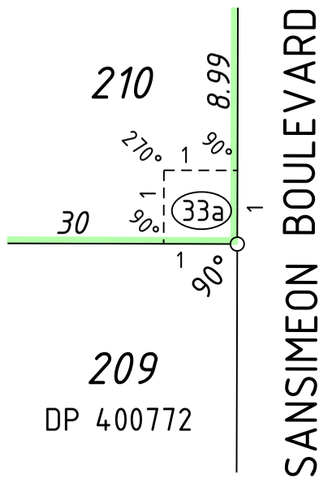

ENLARGEMENT 'H'

NOT TO SCALE

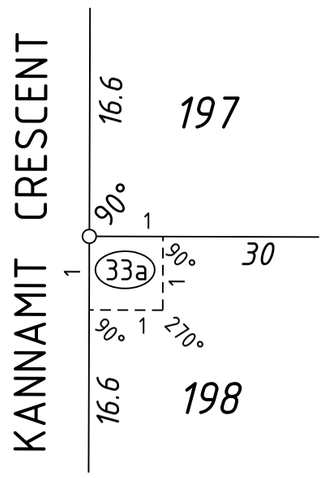

ENLARGEMENT 'K'

NOT TO SCALE

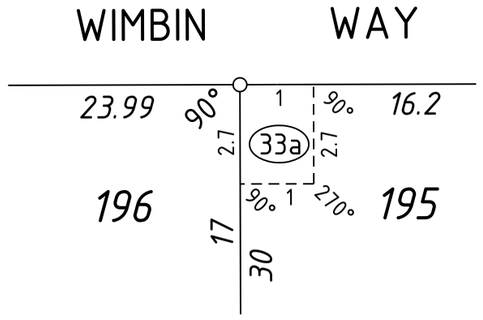

ENLARGEMENT 'J'

NOT TO SCALE

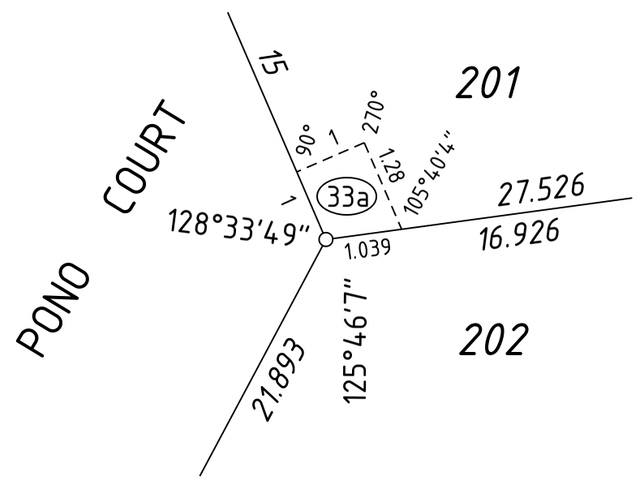

ENLARGEMENT 'M'

NOT TO SCALE

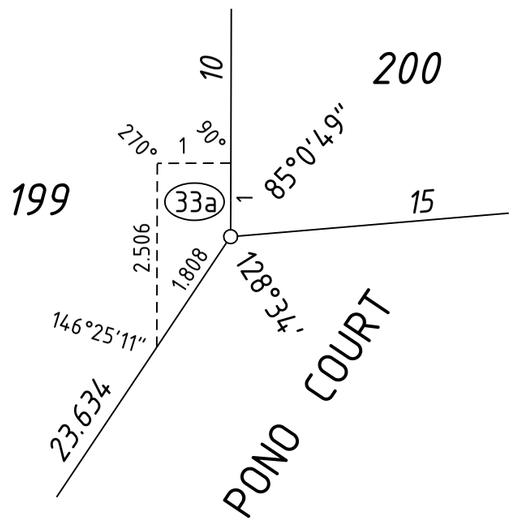

ENLARGEMENT 'L'

NOT TO SCALE

ENLARGEMENT 'N'

NOT TO SCALE

SCALE: 1:500
AT A2 SIZE
ALL DISTANCES ARE IN METRES

0 5 10 15 20 25m

12/11/2014
Licensed Surveyor Date

FUGRO GEOSPATIAL

PLAN No. 62164609-1 (Rev:0)

SHEET 3 OF 3
(PLUS SURVEY SHEET(S))
VERSION 1

Landgate
Western Australian Land Information Authority

DEPOSITED PLAN

403852